Construction Risks	Maintenance/cleaning Risks	Demolition/adaptation Risks

In addition to the hazard/risks normally associated with the types of work detailed on this drawing take note of the above. It is assumed that all works on this drawing will be carried out by a competent contractor working, where appropriate, to an appropriate method statement.

Safety Health and Environmental Information Box

No significant risks identified for the dwelling construction

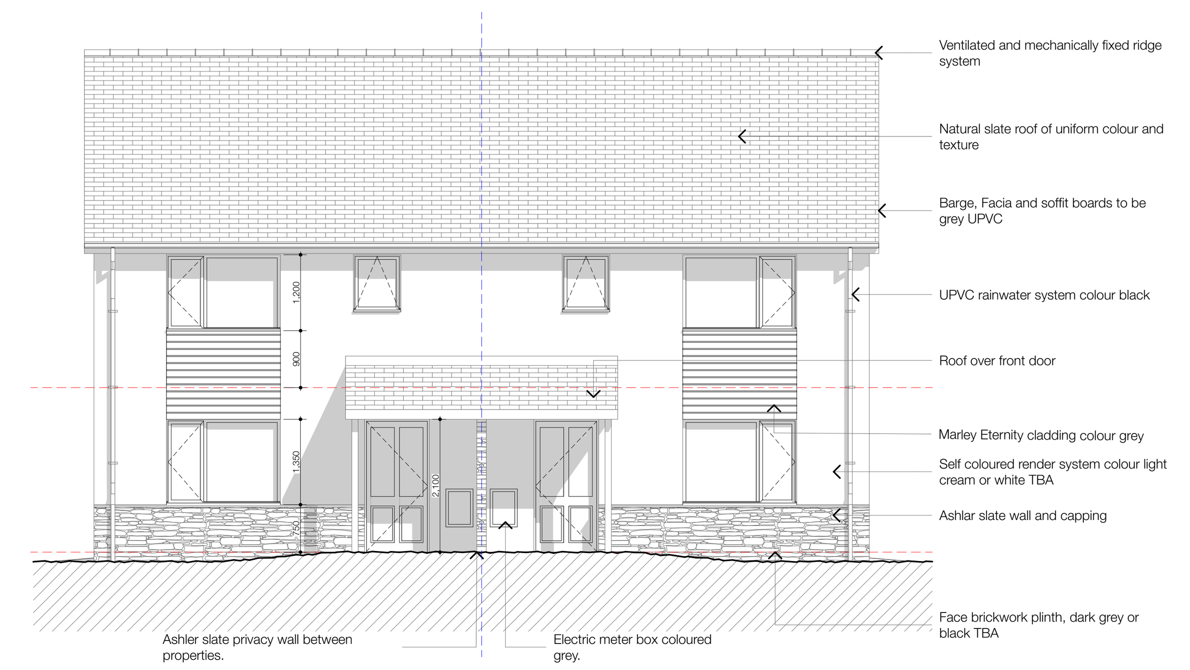

3 South East Elevation 1:100

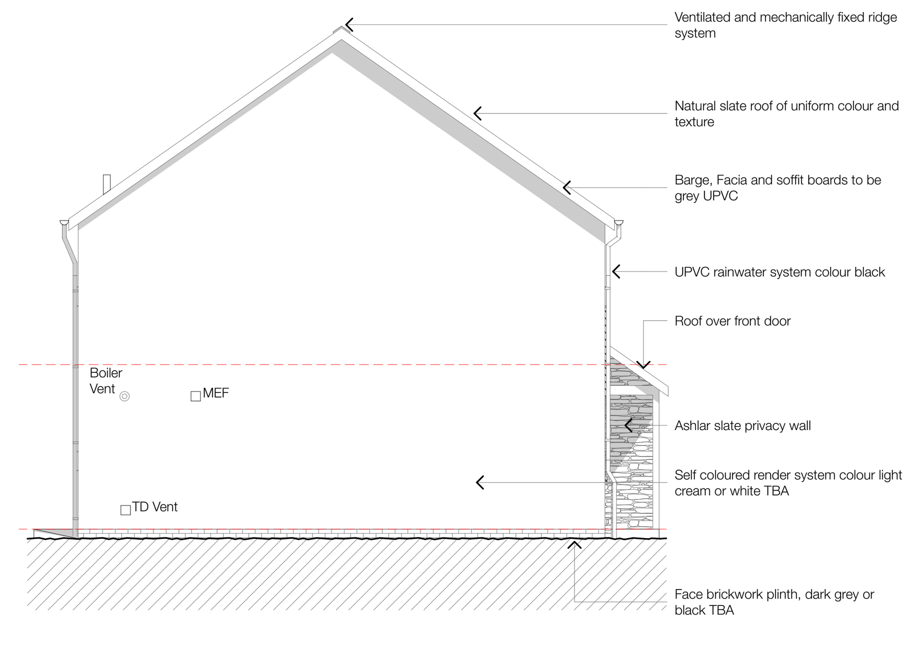

4 South West Elevation 1:100

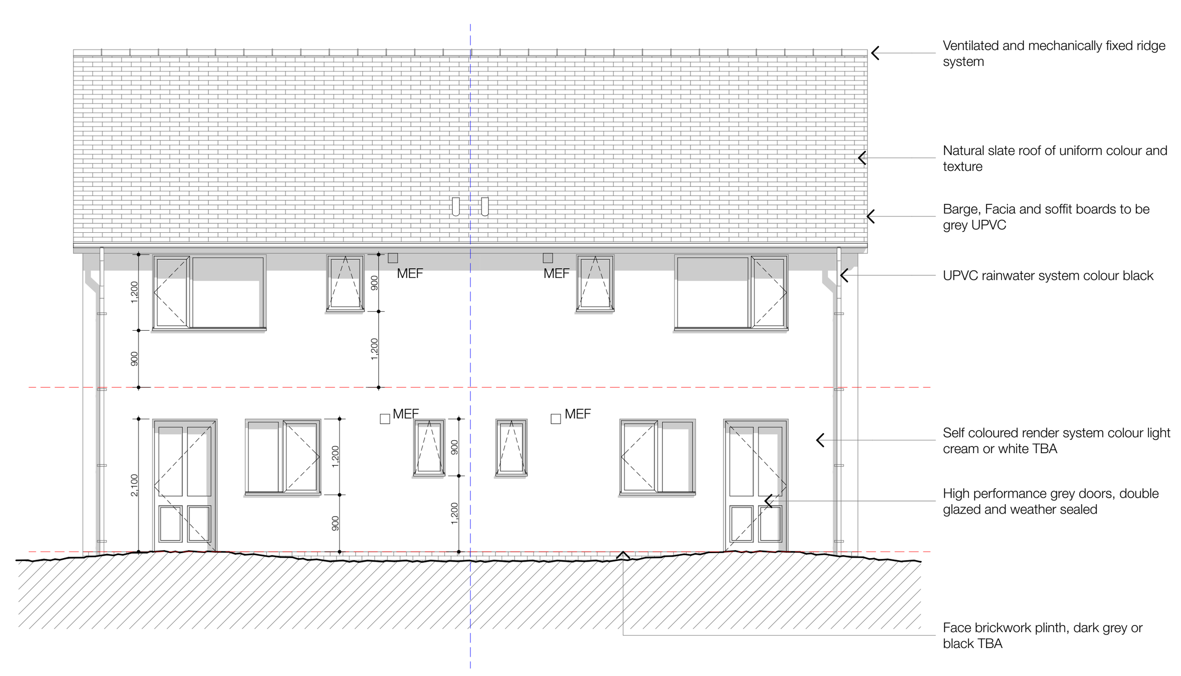

5 North West Elevation 1:100

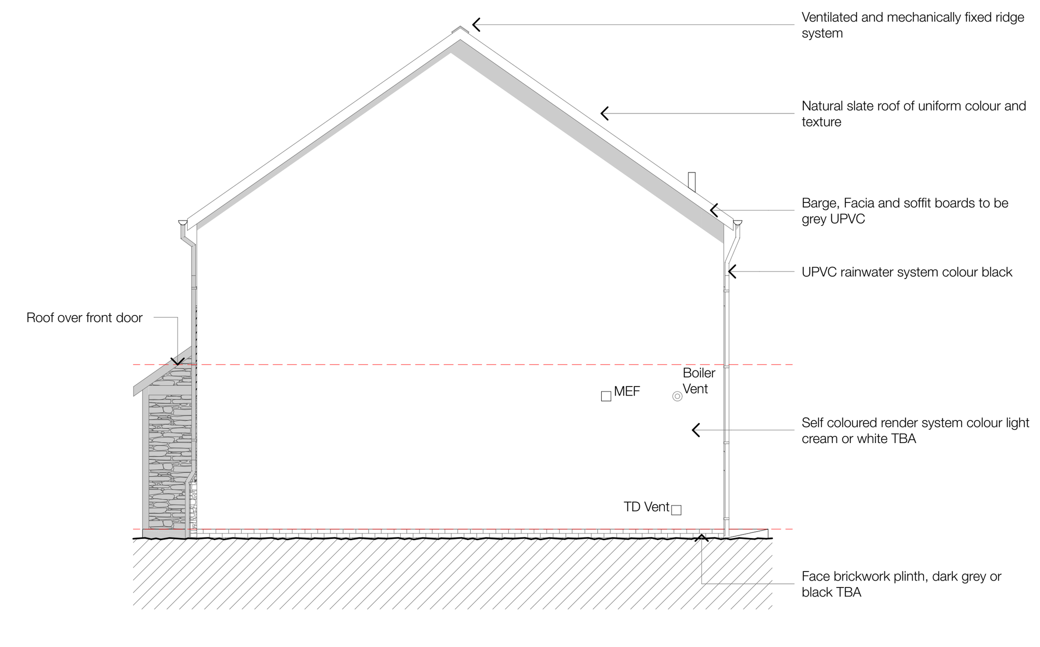

6 North East Elevation 1:100

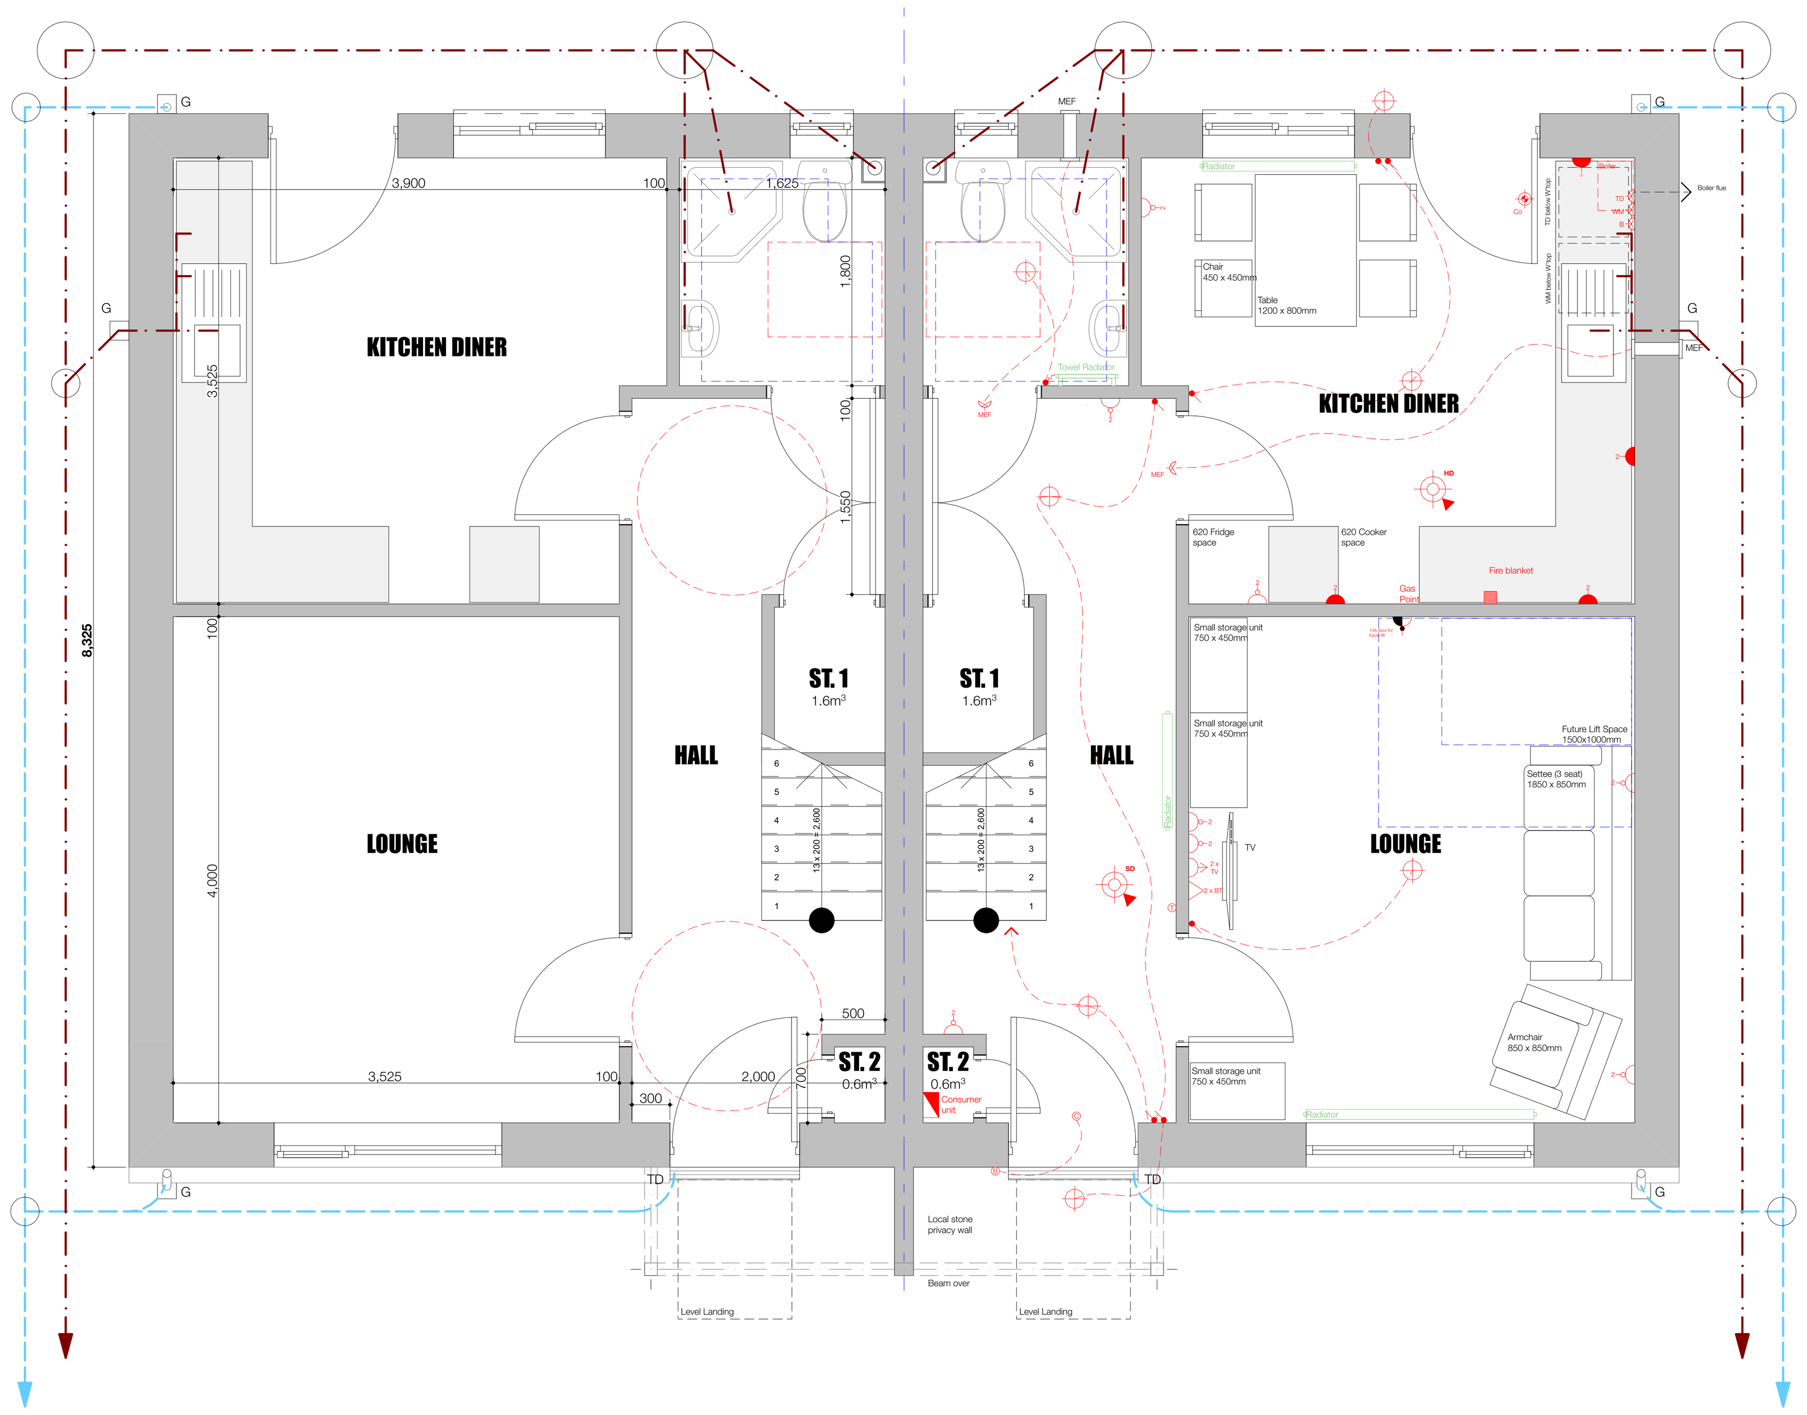

1 GF-Ground Floor 1:50

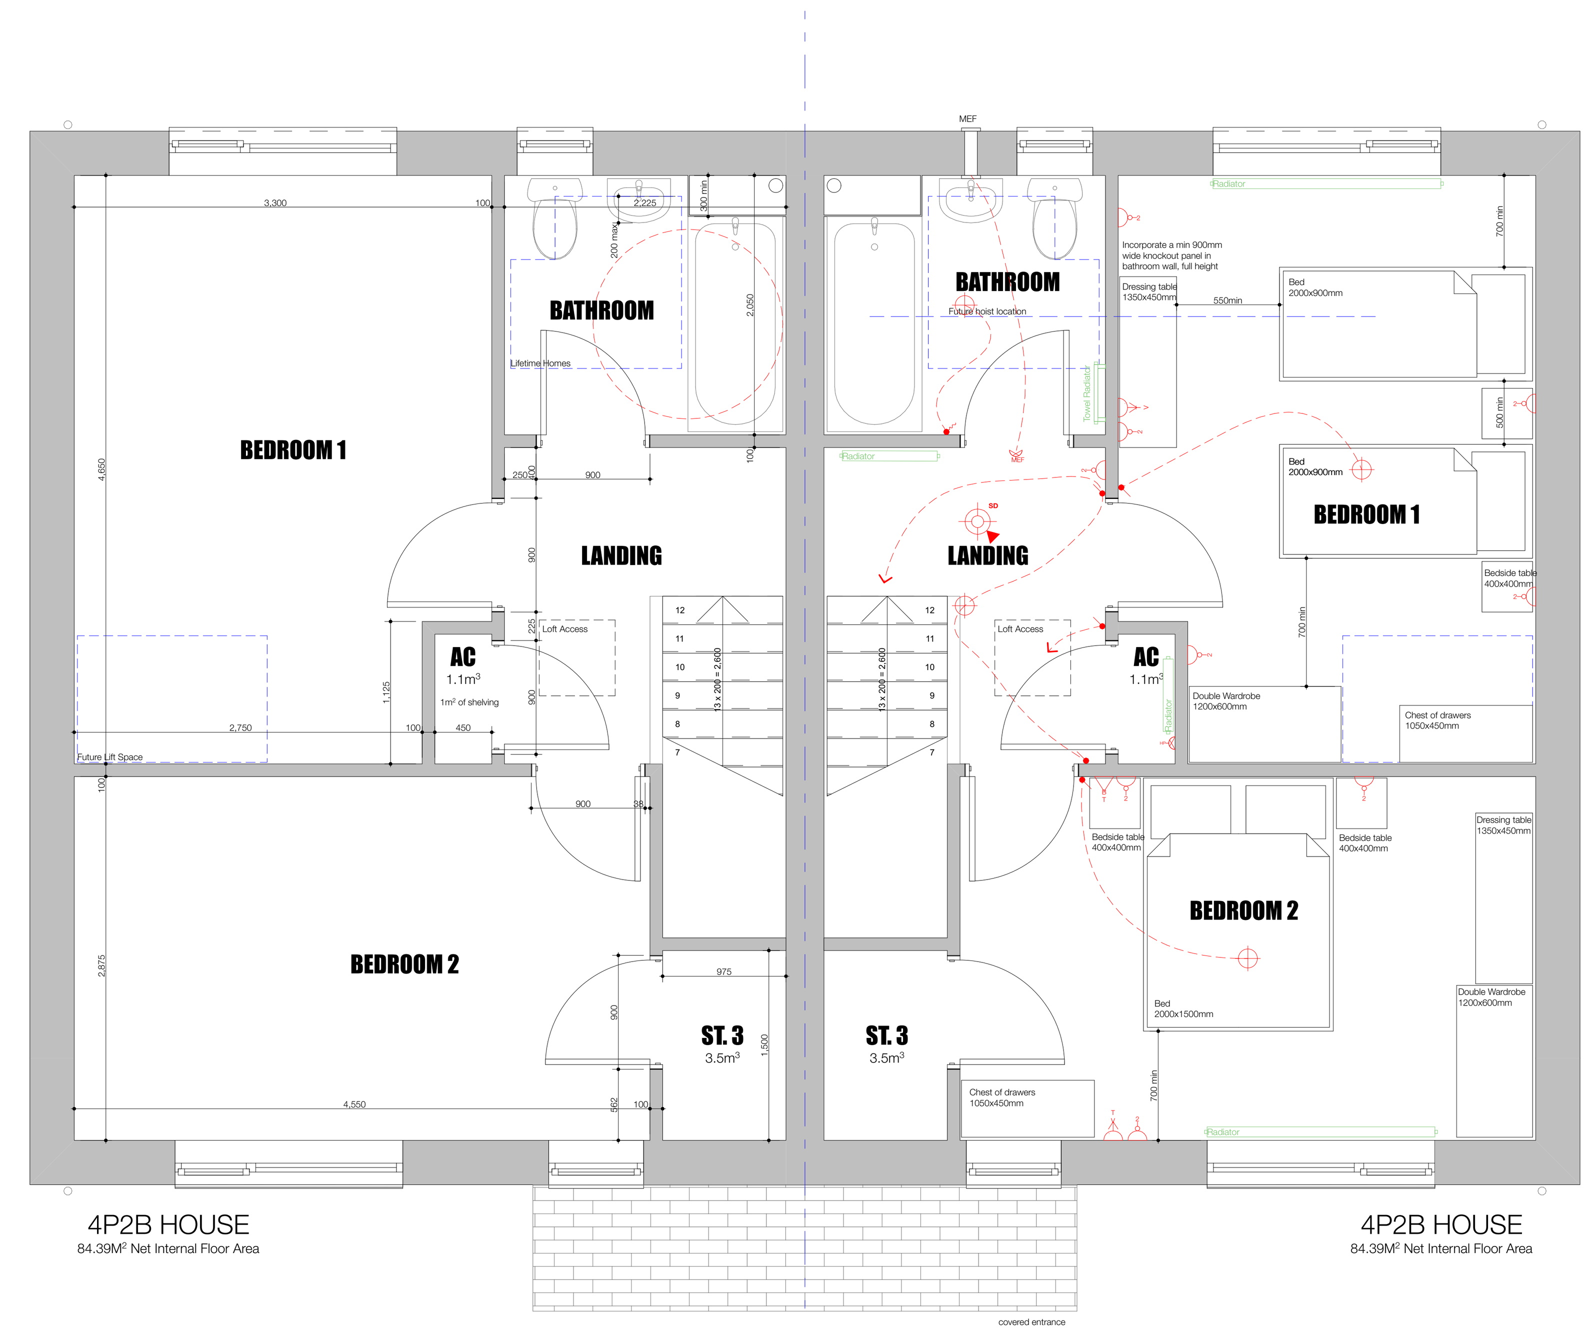

2 01-First Floor 1:50

RevID	Description	Date	Initials

DESIGN AND ARCHITECTURE LIMITED.

Pier House St. Georges Road Menai Bridge Anglesey LL59 5EY
t: 01248 717230 e: office@wmdesign.co.uk w: www.wmdesign.co.uk

Proposed Housing Development

Bryn Deiliog

Llanbedr

4P2B Dwelling Plans and Elevations

Cartrefi Cymunedol Gwynedd Cyf

project	drawing status	date	
SH1707	**Preliminary**	**22/06/2018**	
originator	scale @ A1	number	rev
NM	**1:50, 1:100**	**A-03-10**	

This document and its design content is copyright ©. It shall be read in conjunction with all other associated project information including models, specifications, schedules and related consultants documents. Do not scale from documents. All dimensions to be checked on site. Immediately report any discrepancies, errors or omissions on this document to the Originator. If in doubt ASK.